



CLEN/



City of
Belmont

ARCHITECT

BOORLOO / PERTH


© 2025 Plus Studio. All rights reserved. This document is the property of Plus Studio. It is not to be reproduced, stored in a retrieval system, or transmitted in any form or by any means, electronic, mechanical, photocopying, recording, or by any information storage and retrieval system, without the prior written permission of Plus Studio.

PLUS
STUDIO

PROJECT TITLE

WILSON PARK NETBALL FACILITY

GERRING CT, RIVERVALE WA

DRAWING TITLE

OPTION 1- MINOR REFURBISHMENT

DRAWING TITLE

NORTH POINT



SCALE

1:100 @ A1 Size



PROJECT NUMBER

80805

DRAWING NUMBER

A0005

REVISION

B

PRELIMINARY DESIGN SUBJECT TO THE FOLLOWING:

1. Structural Engineering Advice 2. Service Engineering Advice 3. Vertical Transportation Manufacturer's Advice 4. Town Planning & Building Approval

In accepting and utilising this document the recipient agrees that Plus Studio retains all common law, statutory and other rights including copyright and intellectual property rights. The recipient agrees not to use this document or any part of it for any other purpose without the prior written permission of Plus Studio. Under no circumstances shall transfer of this document be deemed to constitute a warranty of fitness for any purpose. All information is subject to change without notice.





CLIENT



**City of
Belmont**

ARCHITECT
BOORLOO / PERTH


**PLUS
STUDIO**

PROJECT TITLE
WILSON PARK NETBALL FACILITY
GERRING CT, RIVERVALE WA

DRAWING TITLE
OPTION 3- NEW FACILITY- EXISTING LOCATION

DRAWING TITLE



SCALE
1:100 @ A1 Size



PROJECT NUMBER
80805
DRAWING NUMBER
A0007

REVISION
B

13

PRELIMINARY DESIGN SUBJECT TO THE FOLLOWING:
1. Structural Engineering Advice 2. Service Engineering Advice 3. Vertical Transportation Manufacturer's Advice 4. Town Planning & Building Approval



Option 1 - Feedback



Area	Option 1 (sqm)	Netball Facility Suggested Floor Area (sqm)	Feedback
Function room	106	120	
Club office	13	20	
Meeting room	0	20	
Internal storage 1 function area	7	20	
Internal storage 2 sporting equipment	15	30	
Kiosk/kitchenette	23	25-30	
Kitchen storage room	11	14	
External storage – Sports equipment	26	30	
Public Male Toilets	0	12	
Public Female Toilets	0	15	
Universal accessible toilets (Internal)	Nil	Nil	
Universal accessible toilets (external)	8	8	
Change Room 1 – Gender Neutral	27	50	
Change Room 2 – Gender Neutral	31	50	
Number of showers	1x2 1x3	2x3	
Number of pan toilets	1x2 1x3	2x3	
First Aid Room	9	10	
Umpire Room	7	10	
Plant Room	4	6	
Communications Room (IT Room)	6	6	
Cleaners Room	5	6	
Verandah / Covered Areas	215	150	

Option 2 - Feedback

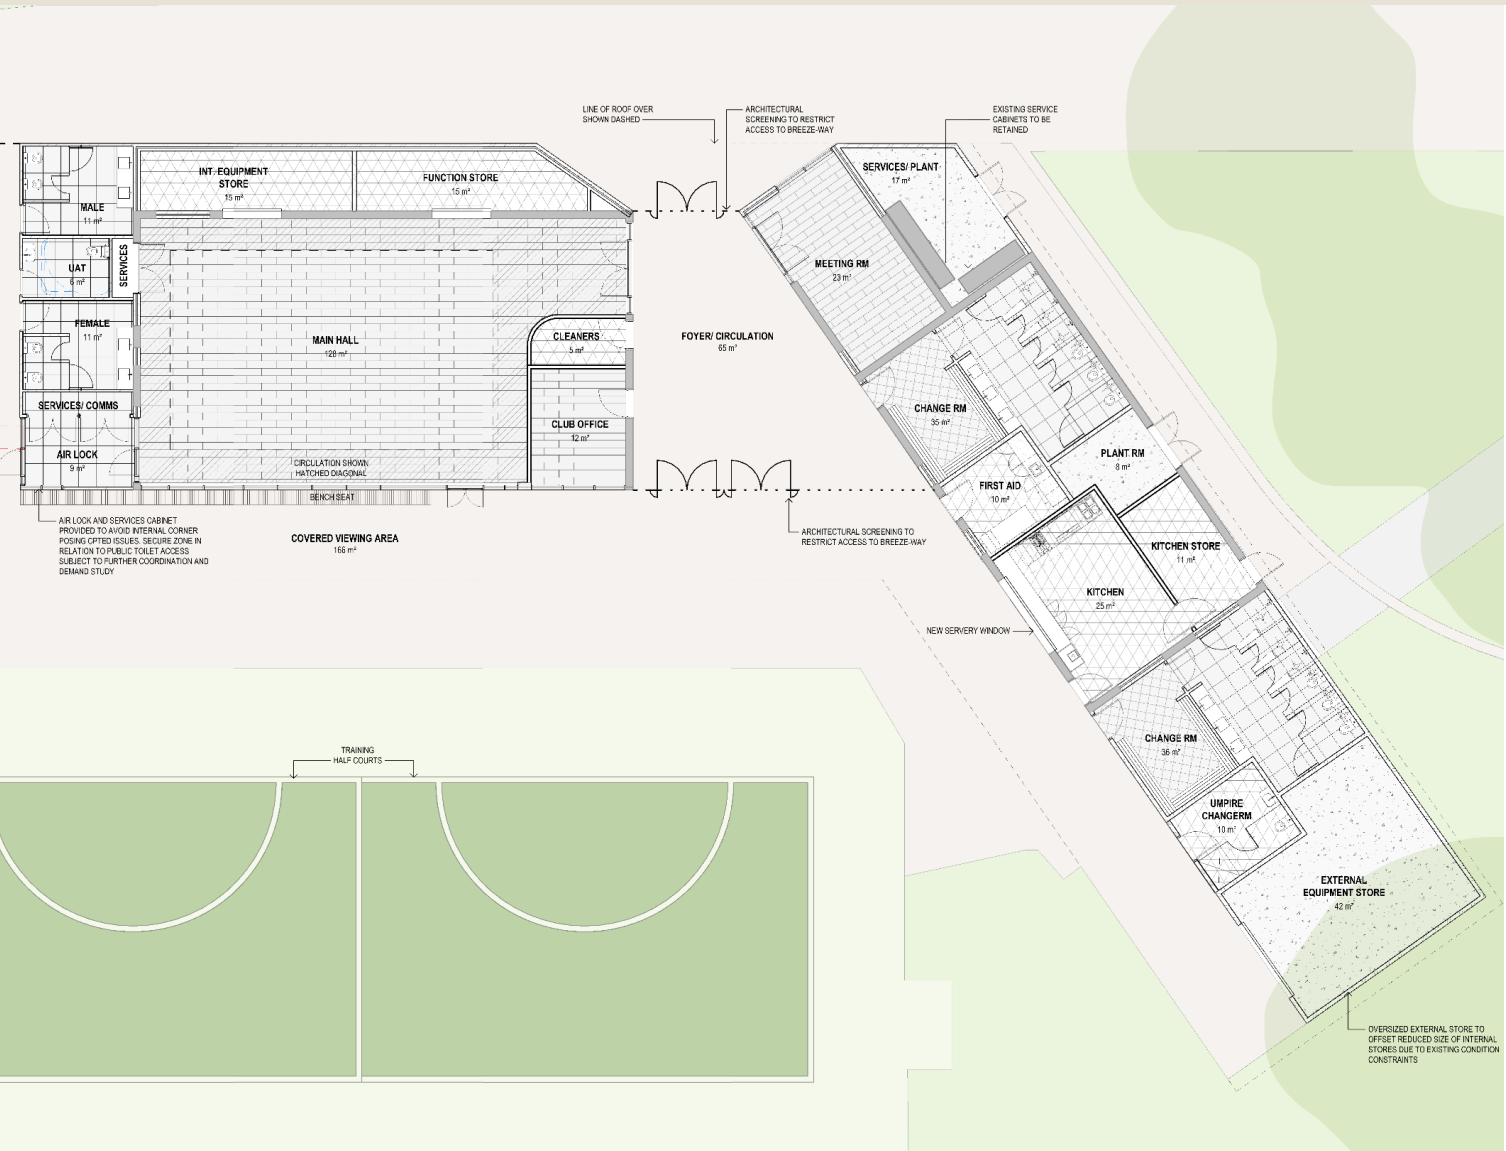

Area	Option 2 (sqm)	Netball Facility Suggest ed Floor Area (sqm)	Feedback
Function room	128	120	
Club office	12	20	
Meeting room	23	20	
Internal storage 1 function area	15	20	
Internal storage 2 sporting equipment	15	30	
Kiosk/kitchenette	25	25-30	
Kitchen storage room	11	14	
External storage – Sports equipment	42	30	
Public Male Toilets	11	12	
Public Female Toilets	11	15	
Universal accessible toilets (internal)	Nil	Nil	
Universal accessible toilets (external)	6	8	
Change Room 1 – Gender Neutral	35	50	
Change Room 2 – Gender Neutral	36	50	
Number of showers	2x3	2x3	
Number of pan toilets	2x3	2x3	
First Aid Room	10	10	
Umpire Room	10	10	
Plant Room	18	6	
Communications Room (IT Room)	12	6	
Cleaners Room	5	6	
Verandah / Covered Areas	231	150	

Option 3 - Feedback



Area	Option 1 (sqm)	Netball Facility Suggest ed Floor Area (sqm)	Feedback
Function room	124	120	
Club office	19	20	
Meeting room	22	20	
Internal storage 1 function area	17	20	
Internal storage 2 sporting equipment	28	30	
Kiosk/kitchenette	22	25-30	
Kitchen storage room	10	14	
External storage – Sports equipment	30	30	
Public Male Toilets	11	12	
Public Female Toilets	11	15	
Universal accessible toilets (internal)	7	Nil	
Universal accessible toilets (external)	6	8	
Change Room 1 – Gender Neutral	47	50	
Change Room 2 – Gender Neutral	40	50	
Number of showers	2x3	2x3	
Number of pan toilets	2x3	2x3	
First Aid Room	10	10	
Umpire Room	9	10	
Plant Room	35	6	
Communications Room (IT Room)	6	6	
Cleaners Room	9	6	
Verandah / Covered Areas	109	150	