



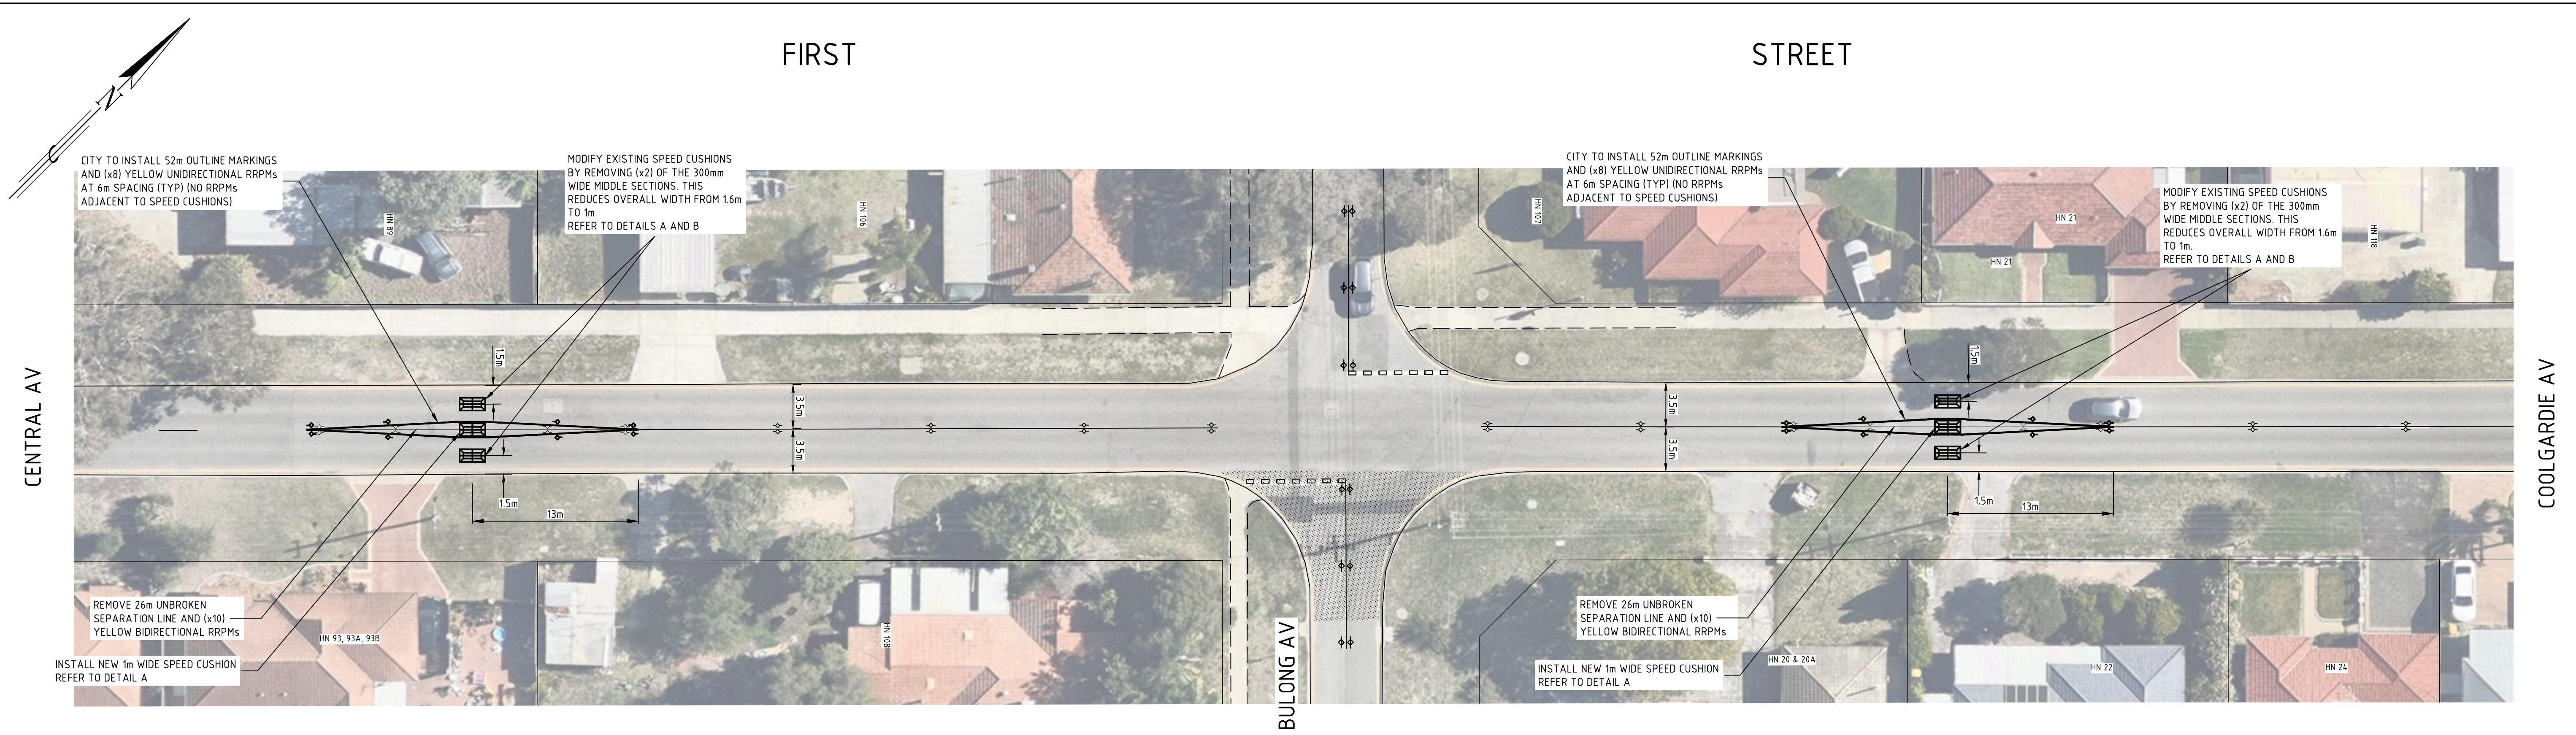

MUNICIPAL FUNDED

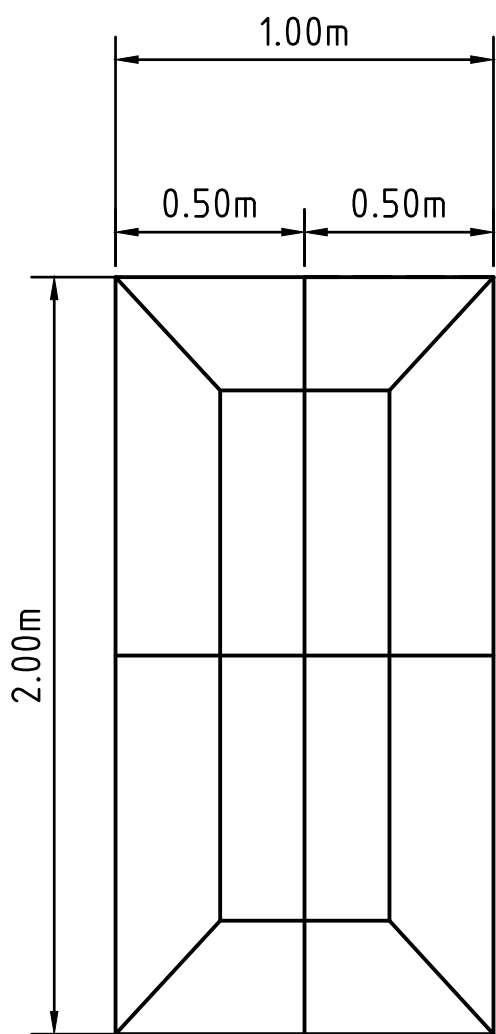

DETAIL A - NEW/MODIFIED SPEED CUSHION
DETAIL




DETAIL B - REMOVED SPEED CUSHION MIDDLE
SECTIONS

LEGEND

- NEW/MODIFIED SPEED CUSHION
- NEW LINE MARKING
- NEW YELLOW UNIDIRECTIONAL RRPM
- EXISTING LINEMARKING
- EXISTING YELLOW BIDIRECTIONAL RRPM
- REMOVE EXISTING LINEMARKING
- REMOVE EXISTING YELLOW BIDIRECTIONAL RRPM



REVISION				
C.B.	7	12.3.25	ISSUED FOR INSTALLATION	
C.B.	6	24.02.25	THREE SPEED CUSHIONS AND MODIFIED LINE MARKING	
M.C.	5	5.12.24	MODIFIED SPEED CUSHIONS WITH INSTALLATION OF KERB SERPARATORS	
C.B.	4	15.04.24	RRPM MOVED AWAY FROM FOOTPATH	
C.B.	3	24.11.23	AMENDED TO INCLUDE MAIN ROADS RECOMMENDATIONS	
C.B.	2	04.10.23	ISSUED TO MAIN ROADS FOR APPROVAL	
C.B.	1	10.08.23	REVISED PLAN ISSUED FOR COMMENT	
C.B.	0	31.05.23	ISSUED FOR CONCEPTS	
DRAWN	No	DATE	DETAILS	CAD FILENAME: 15-23.DWG

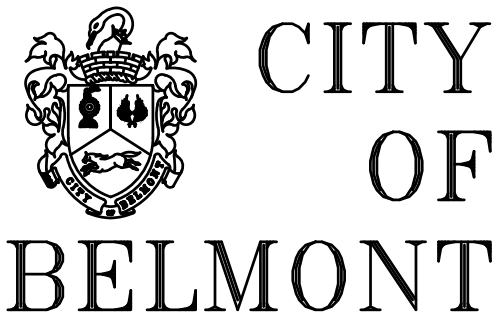

SURVEY	TOPO/NEARMAPS	FIRST STREET CENTRAL AVE. TO COOLGARDIE AVE. SPEED CUSHION MODIFICATIONS			SHEET No. (X/Y)
JOB No.	N/A				1/1
DESIGNER	C.BURNS	SCALES 1 : 250 UON 0m 5m 10m			REVISION NUMBER
DRAWN	C.BURNS				7
E2	\$	DATE DRAWN 31.05.23 DATING HORIZONTAL - PCG 94 VERTICAL - AHD			DRAWING No.
CHECKED	M.CHAN				15-23
AUTHORISED	M.HAYWARD	ORIG DWG SIZE A1			