
AT CORRECT SCALE THIS IS 100 mm

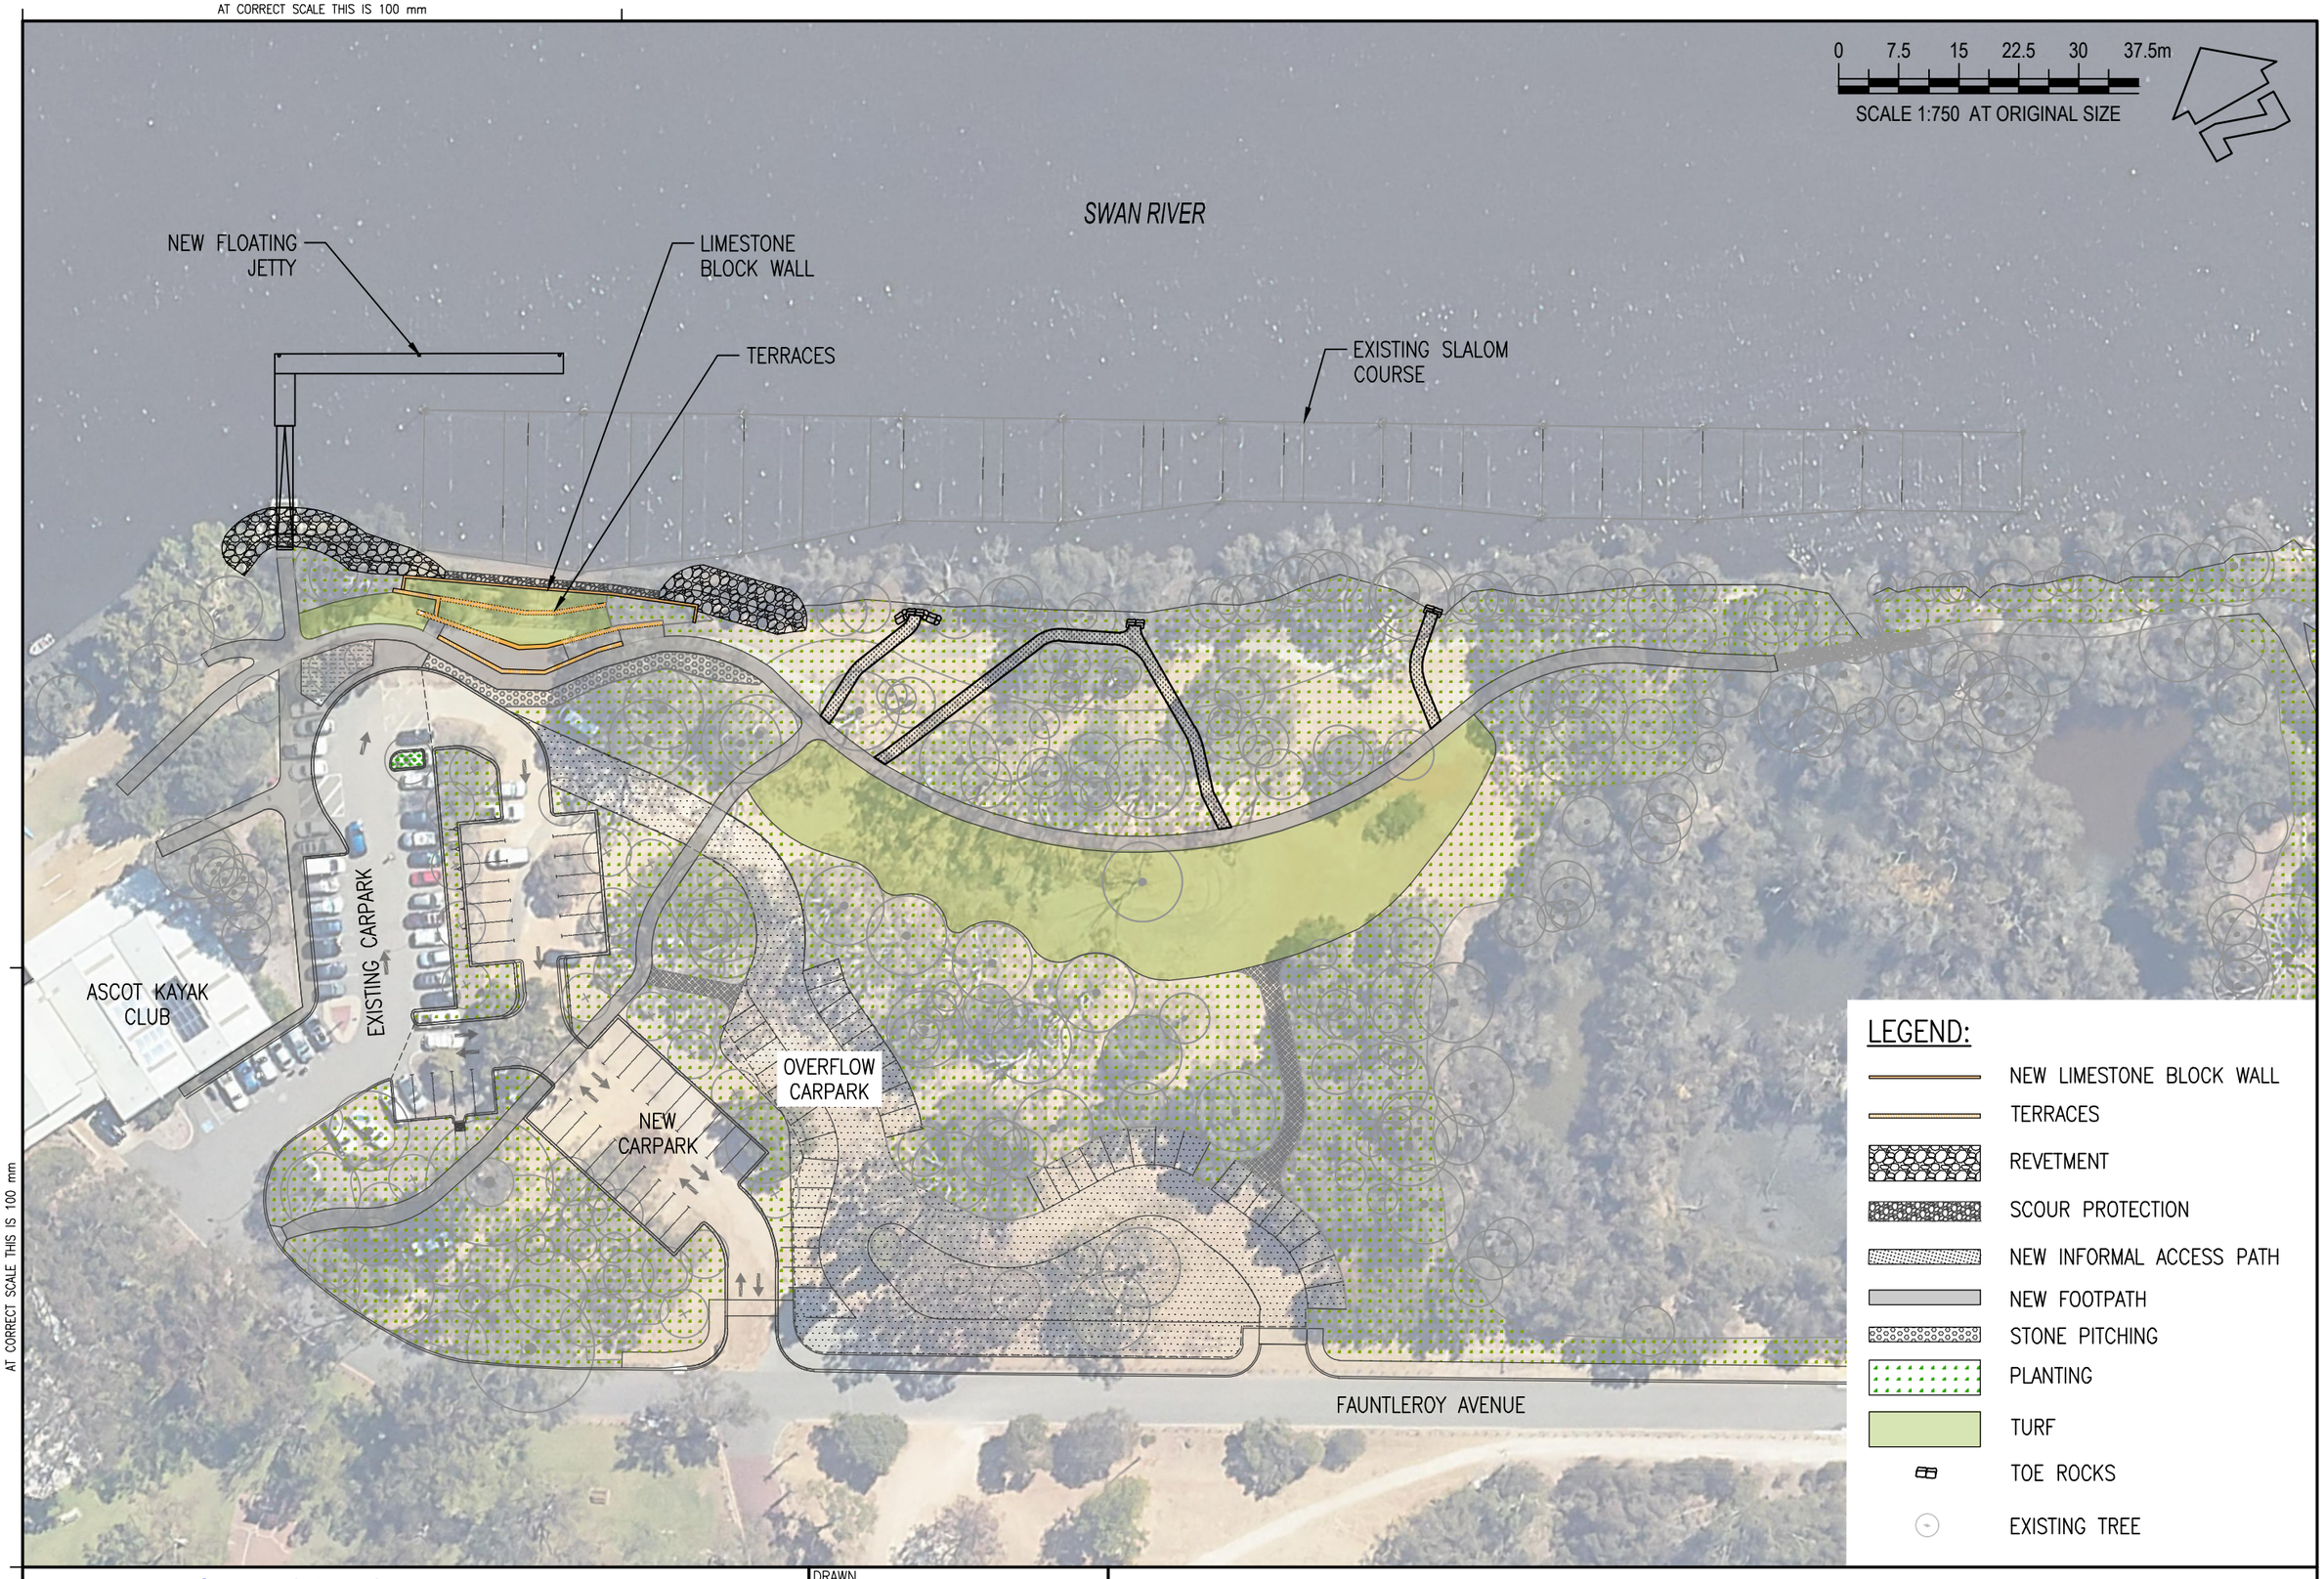

AT CORRECT SCALE THIS IS 100 mm

m p rogers & associates pl
coastal and port engineers
Suite 1, 128 Main Street
Osborne Park 6017
Western Australia
t: +61 8 9254 6600
admin@coastsandports.com.au

DRAWN R BORJA
CHECKED J COSTIN

LAYOUT PLAN

GARVEY PARK FORESHORE

SCALE AT A3 1:750

JUNE 2024

SK1826-05-01B

P:\MRA Paying Jobs\K1826 CoBelm - Garvey Park Stage 2\5 MRA Dwgs\Sketches\SK1826-05