


WILSON PARK PRECINCT

LANDSCAPE ARCHITECTURAL DRAWINGS

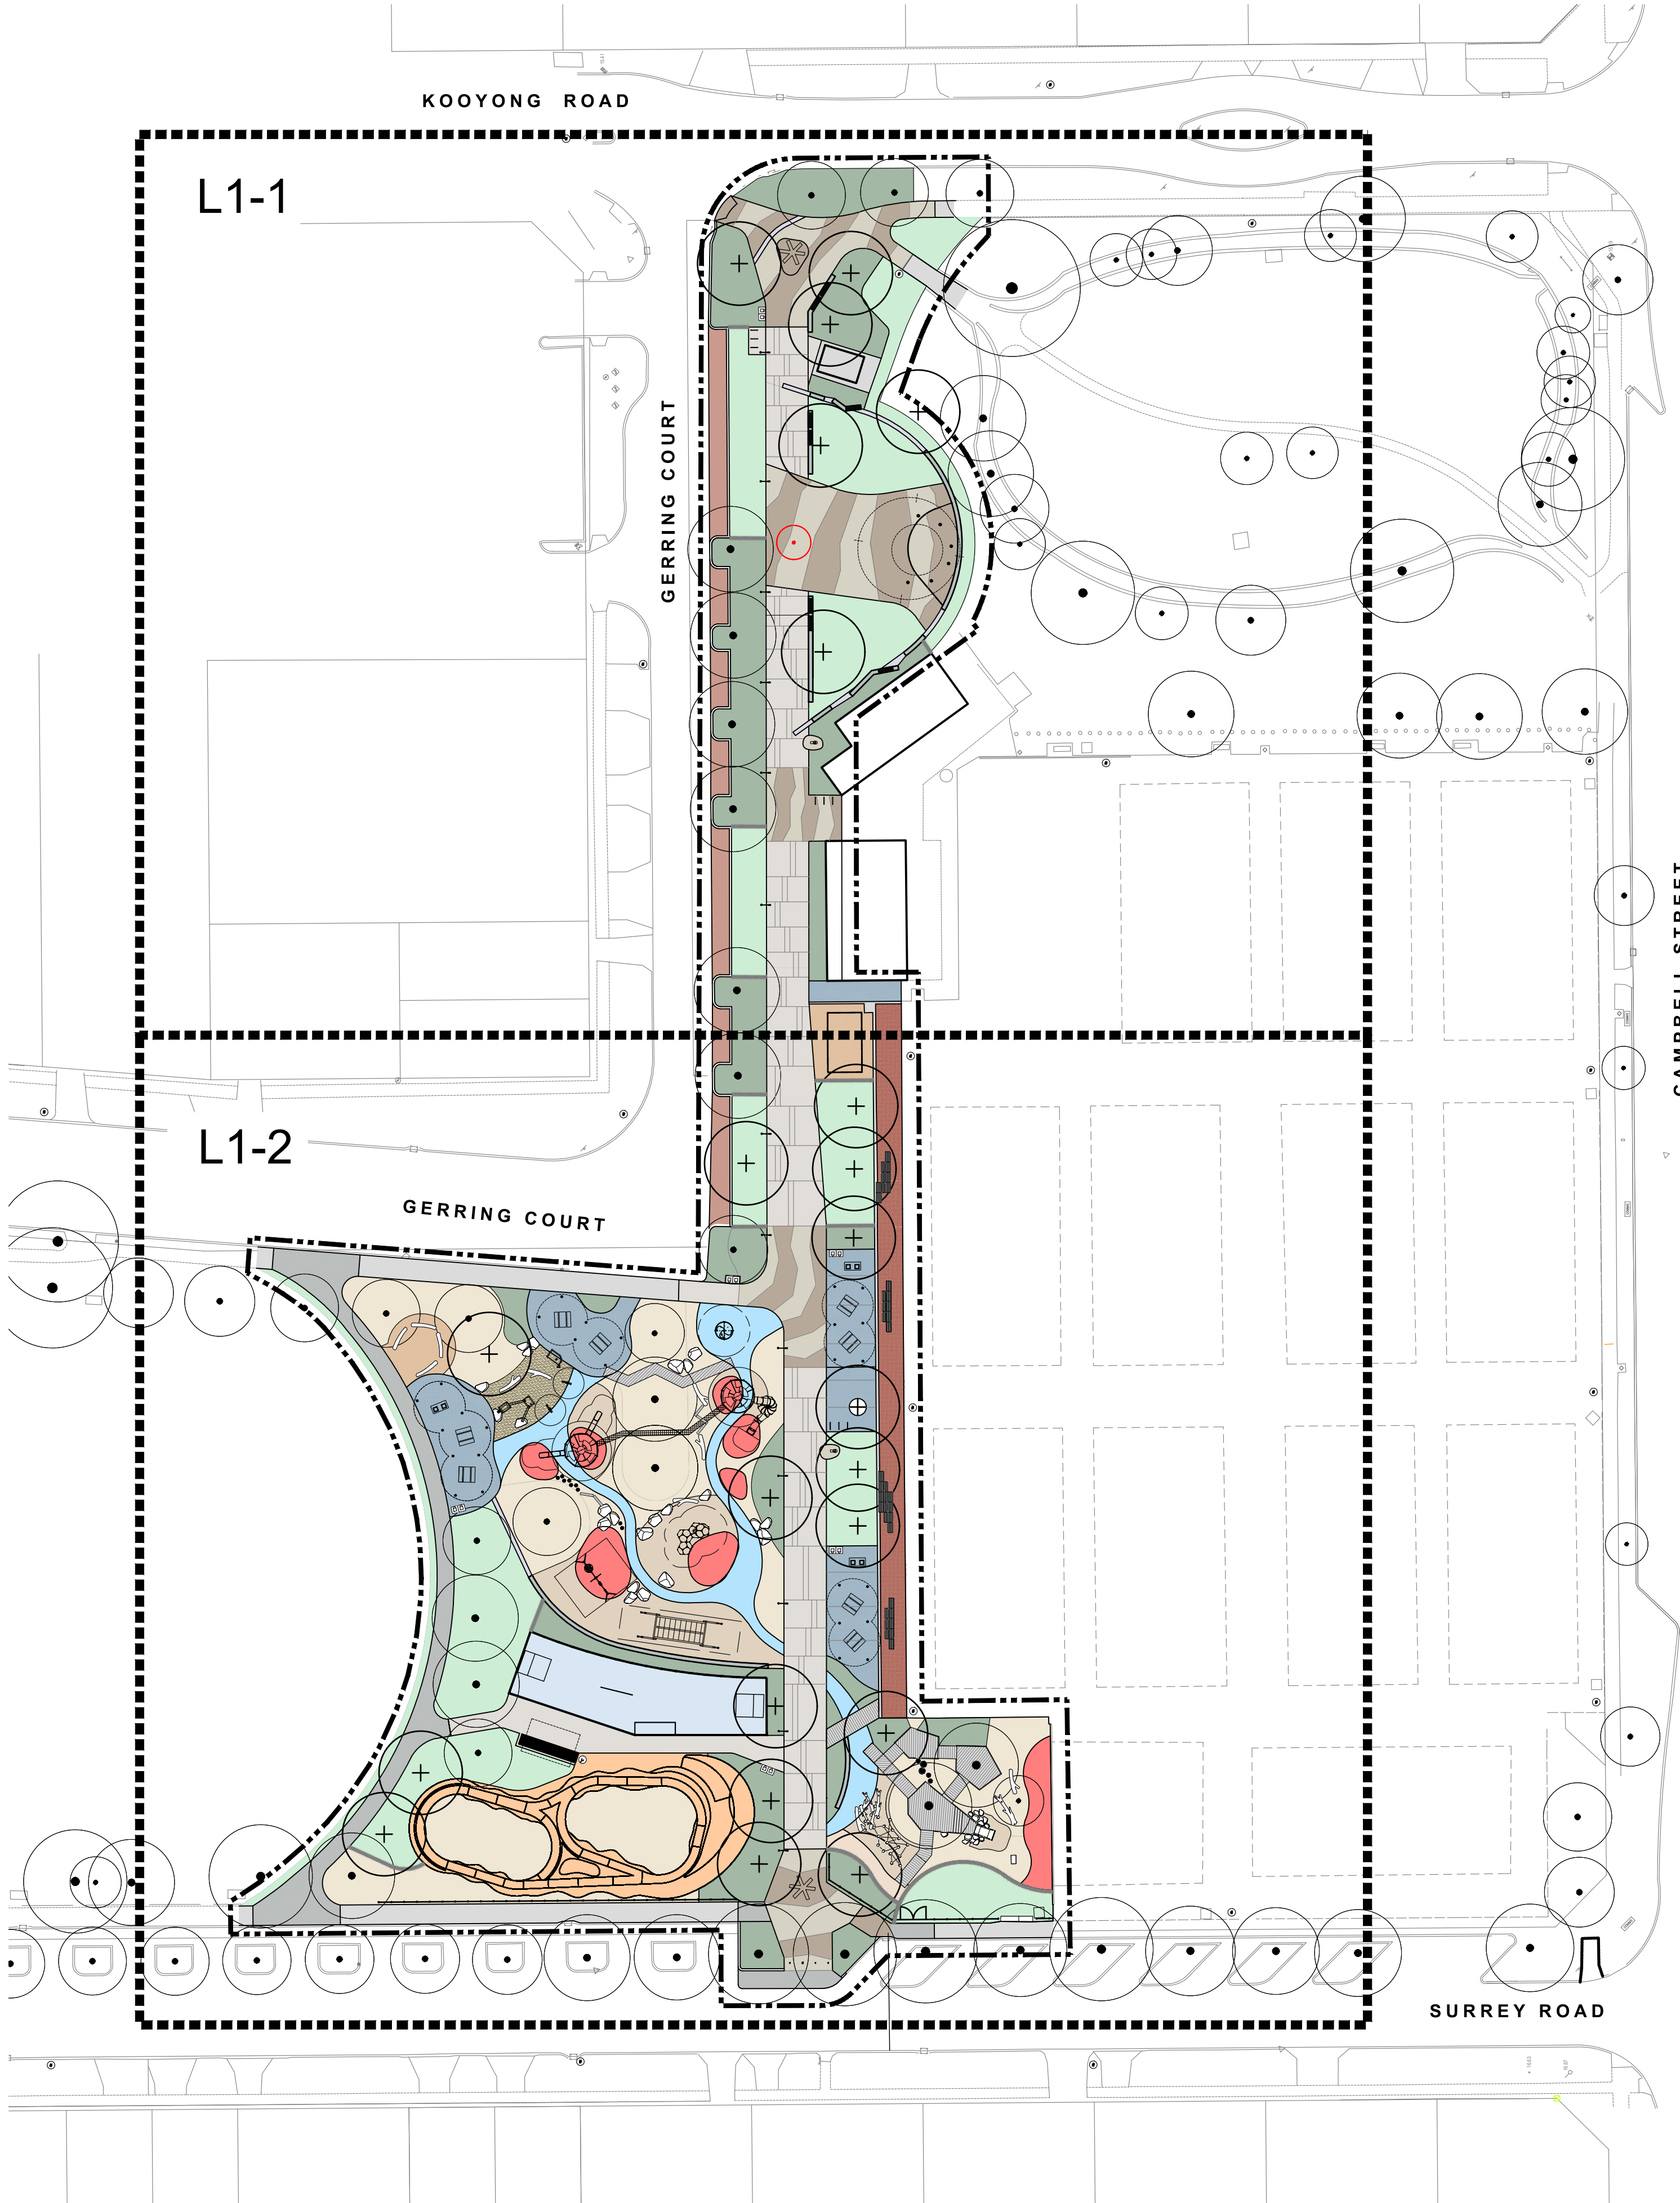

DESIGN DEVELOPMENT

DWG No.	SHEET NAME	SCALE @ A1	REV
L0-1	COVER SHEET	N/A	B
L1-1	GENERAL ARRANGEMENT PLAN	1:200	B
L1-2	GENERAL ARRANGEMENT PLAN	1:200	B

NOTES

ALL DRAWINGS TO BE READ IN COLOUR.

ALL COMPLETED WORKS TO BE PROTECTED AND MAKE GOOD ANY DAMAGE TO EXISTING WORKS CAUSED AS PART OF THIS CONTRACT. ALL WORK WITHIN DRIP LINES OF EXISTING TREES IS TO BE DONE BY HAND.

ALL SET OUT IS TO BE DONE BY A LICENSED SURVEYOR. THESE DRAWINGS WILL BE MADE AVAILABLE DIGITALLY TO THE SURVEYOR UPON REQUEST.

FIGURED DIMENSIONS SHALL TAKE PRECEDENCE OVER SCALED DIMENSIONS. INSETS AND DETAIL DRAWINGS TAKE PRECEDENCE & NOTIFY SUPERINTENDENT OF ANY IDENTIFIED DISCREPANCIES PRIOR TO UNDERTAKING WORK.

WHERE MIXED PLANTING IS PROPOSED PLANT IN GROUPS OF 3, 5 OR 7 OF THE SAME SPECIES.

LEGEND

--- WORKS EXTENTS


B	21/11/2023	FOR COORDINATION
A	02/10/2023	FOR COORDINATION

REV	DATE	ISSUE
ecoscape 9 Stirling Highway, North Fremantle WA 6159 (08) 9430 8555 www.ecoscape.com.au NORTH		
PROJECT WILSON PARK PRECINCT		
CLIENT CITY OF BELMONT		PROJECT STAGE DESIGN DEVELOPMENT
DESIGNED FK	DRAWN JDV	CHECKED PJ
PROJECT No. 4812-23		ORIG. SIZE A1
DRAWING TITLE COVER SHEET		

SCALE
SCALE 1:500 @ A1

L-01

0 5 10 15 20 25 50m

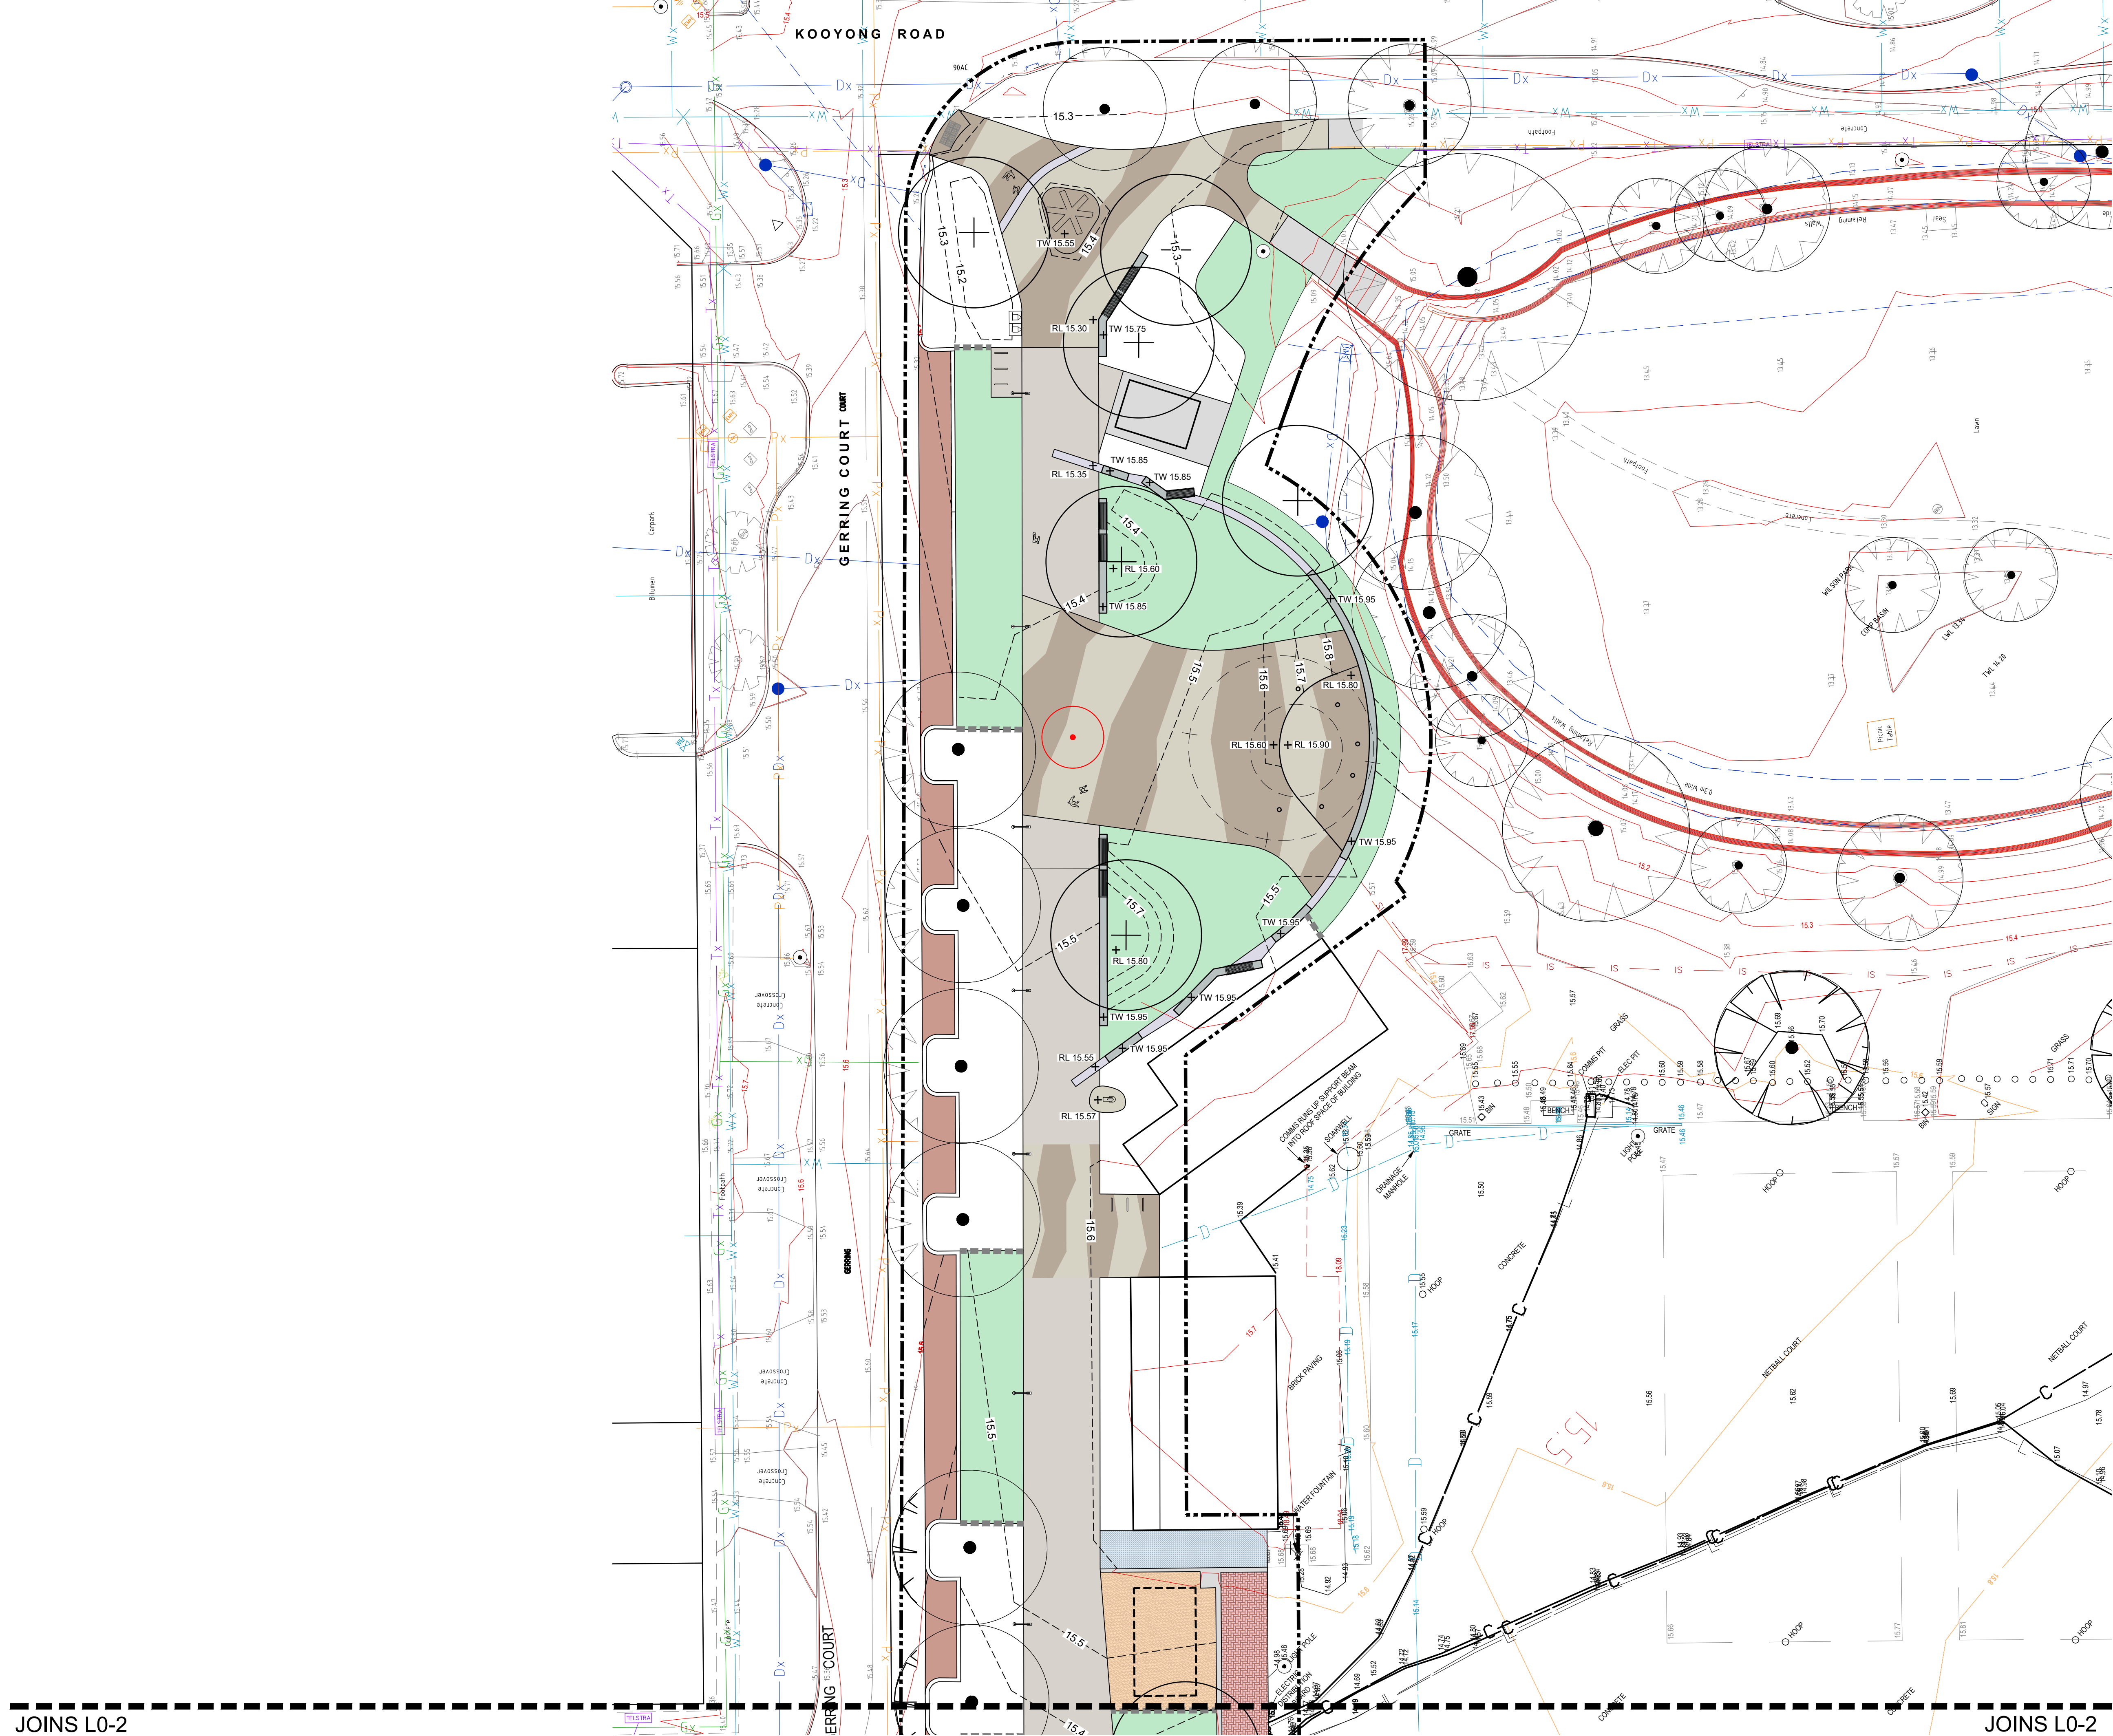

NOTES
ALL DRAWINGS TO BE READ IN COLOUR.

ALL COMPLETED WORKS TO BE PROTECTED AND MAKE GOOD ANY DAMAGE TO EXISTING WORKS CAUSED AS PART OF THIS CONTRACT. ALL WORK WITHIN DRIP LINES OF EXISTING TREES IS TO BE DONE BY HAND.

ALL SET OUT IS TO BE DONE BY A LICENSED SURVEYOR. THESE DRAWINGS WILL BE MADE AVAILABLE DIGITALLY TO THE SURVEYOR UPON REQUEST.

FIGURED DIMENSIONS SHALL TAKE PRECEDENCE OVER SCALED DIMENSIONS. INSERTS AND DETAIL DRAWINGS TAKE PRECEDENCE & NOTIFY SUPERINTENDENT OF ANY IDENTIFIED DISCREPANCIES PRIOR TO UNDERTAKING WORK.

WHERE MIXED PLANTING IS PROPOSED PLANT IN GROUPS OF 3, 5 OR 7 OF THE SAME SPECIES.

LEGEND

- WORKS EXTENTS
- EXISTING TREE TO BE RETAINED AND PROTECTED FOR DURATION OF WORKS
- TREE TO BE REMOVED
- AREA TO BE REMOVED AND DISPC

B	21/11/2023	FOR COORDINATION
A	02/10/2023	FOR COORDINATION
REV	DATE	ISSUE

PROJECT WILSON PARK PRECINCT	
CLIENT CITY OF BELMONT	PROJECT STAGE DESIGN DEVELOPMENT
DESIGNED FK	DRAWN JDV
CHECKED PJ	PROJECT No. 4812-23
ORIG. SIZE A1	

DRAWING TITLE
DEMOLITION PLAN 01

SCALE
SCALE 1:200 @ A1

DRAWING No.

L0-1



JOINS L1-1

JOINS L1-1

NOTES
ALL DRAWINGS TO BE READ IN COLOUR.
ALL COMPLETED WORKS TO BE PROTECTED AND MAKE GOOD ANY DAMAGE TO EXISTING WORKS CAUSED AS PART OF THIS CONTRACT. ALL WORK WITHIN DRIP LINES OF EXISTING TREES IS TO BE DONE BY HAND.
ALL SET OUT IS TO BE DONE BY A LICENSED SURVEYOR. THESE DRAWINGS WILL BE MADE AVAILABLE DIGITALLY TO THE SURVEYOR UPON REQUEST.
FIGURED DIMENSIONS SHALL TAKE PRECEDENCE OVER SCALED DIMENSIONS. INSETS AND DETAIL DRAWINGS TAKE PRECEDENCE & NOTIFY SUPERINTENDENT OF ANY IDENTIFIED DISCREPANCIES PRIOR TO UNDERTAKING WORK.
WHERE MIXED PLANTING IS PROPOSED PLANT IN GROUPS OF 3, 5 OR 7 OF THE SAME SPECIES.

LEGEND

- WORKS EXTENTS
- EXISTING TREE TO BE RETAINED AND PROTECTED FOR DURATION OF WORKS
- TREE PROPOSED
- TREE TO BE REMOVED
- EXISTING CONTOUR
- PROPOSED CONTOUR
- CONCRETE PAVING TYPE A
- CONCRETE PAVING TYPE B
- CONCRETE PAVING TYPE C
- CONCRETE PAVING TYPE D
- CONCRETE PAVING TYPE E
- STABILISED GRAVEL FINES
- PLAY MULCH 75MM DEPTH
- PLAY MULCH 300MM DEPTH
- PLAY SAND
- RUBBER SOFTFALL TYPE A & B
- ROLL ON TURF, IRRIGATED
- MASS PLANTING, IRRIGATED
- RED ASPHALT
- SKATE ELEMENT CONCRETE
- PUMP TRACK SURFACE
- EXISTING PERMEABLE UNIT PAVING
- CONCRETE WALL
- CONCRETE FLUSH BEAM
- CONCRETE MOWING EDGE
- SHELTER TYPE A - TRIPLE SHELTER
- SHELTER TYPE B - DOUBLE SHELTER
- SHELTER TYPE C - CANTILEVER
- SHELTER TYPE D - TOWN CENTRE SHELTER
- TABLE SETTING
- SPECTATOR SEATING
- SEAT TYPE A - WALL MOUNTED BENCH
- SEAT TYPE B - WALL MOUNTED SEAT
- SEAT TYPE C - PARK BENCH SEAT
- ELECTRIC BBQ
- DRINK FOUNTAIN
- BIN ENCLOSURE
- BICYCLE RACK
- EXISTING LIGHT POLE
- BIKE MAINTENANCE STAND
- PROPOSED LIGHT POLE (SCHEMATIC TBC BY ELECTRICAL ENGINEER)
- FENCE TYPE A - 750MM H
- GATE TYPE A - VEHICLE ACCESS
- TIMBER LOG SEAT
- PROPOSED TRANSFORMER LOCATION
- POSSIBLE PUBLIC ART LOCATION



B	21/11/2023	FOR COORDINATION
A	02/10/2023	FOR COORDINATION
REV	DATE	ISSUE

9 Stirling Highway, North Fremantle WA 6159
(08) 9430 8665
www.ecoscope.com.au

PROJECT
WILSON PARK PRECINCT

CLIENT
CITY OF BELMONT

DESIGNED
FK

DRAWN
JDV

CHECKED
PJ

PROJECT STAGE
DESIGN DEVELOPMENT

PROJECT No.
4812-23

ORIG. SIZE
A1

DRAWING TITLE
GENERAL ARRANGEMENT PLAN

SCALE
SCALE 1:200 @ A1

Drawing No.
L1-2

0 2 4 6 8 10 20m